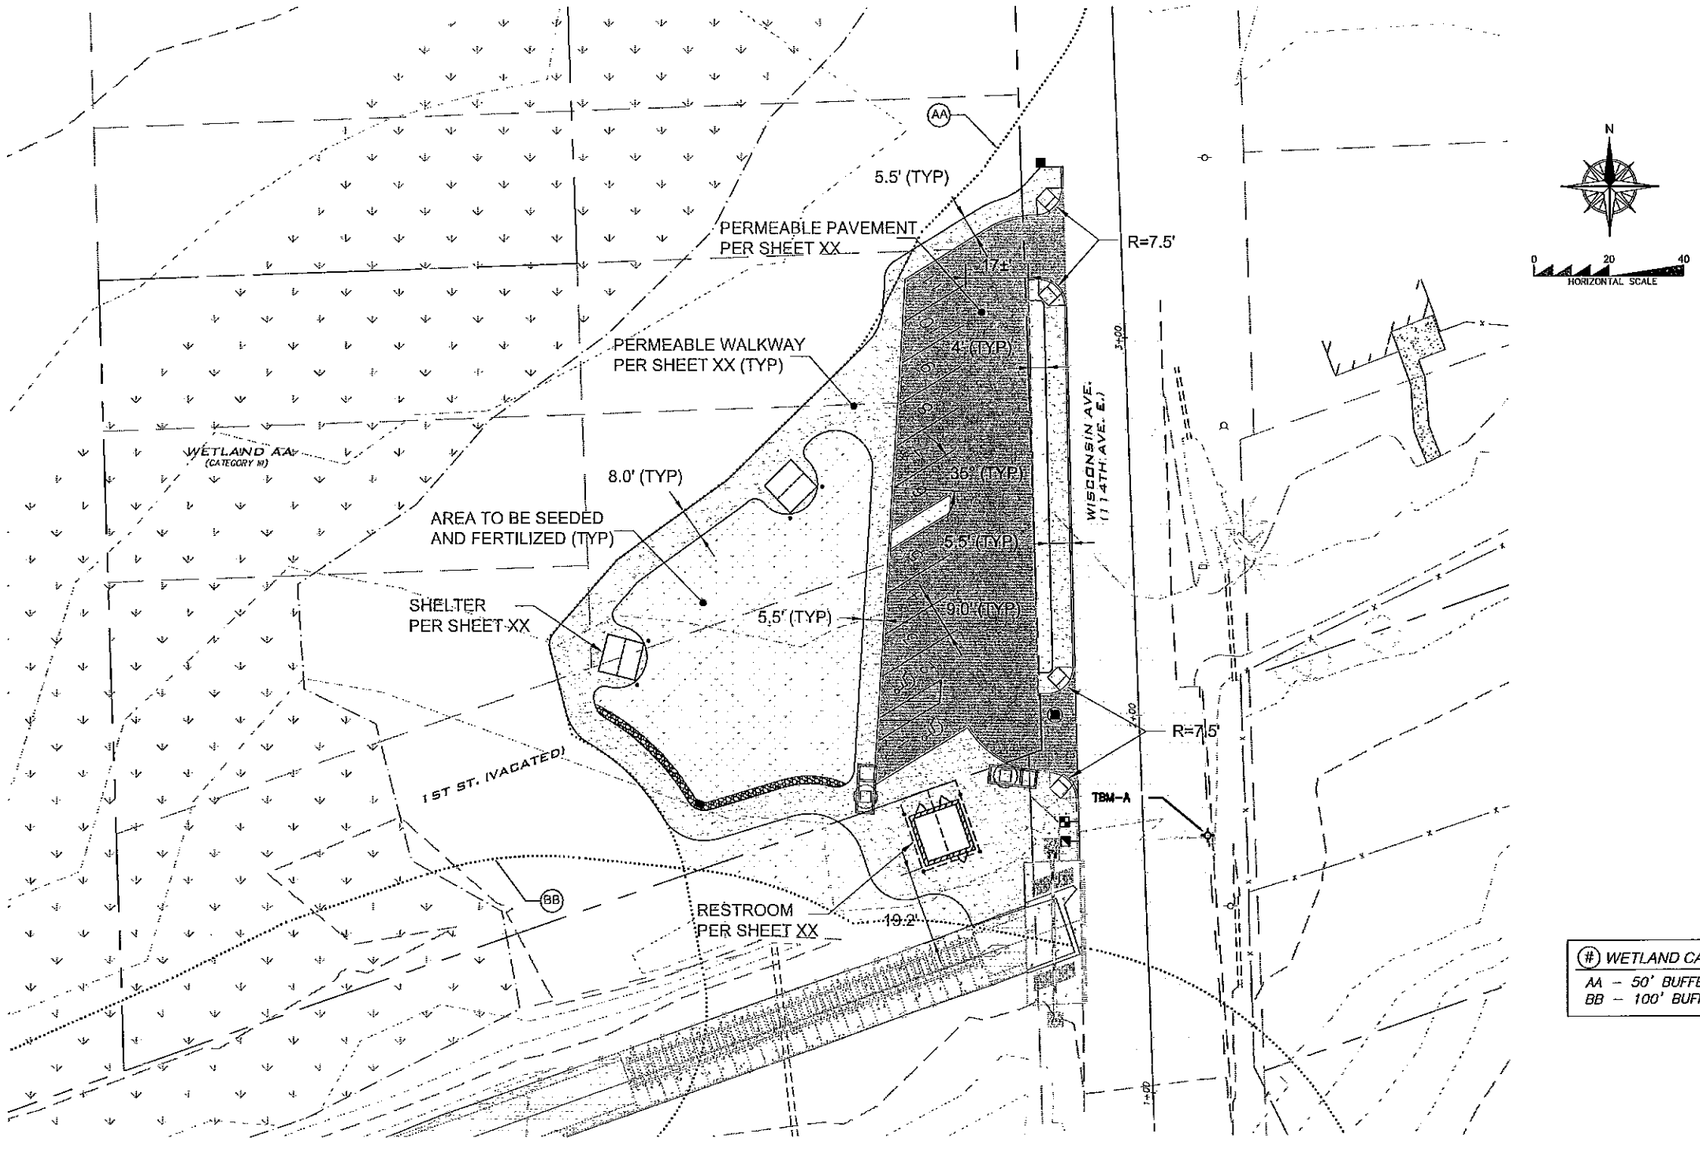


(#) WETLAND CALLOUTS
AA – 50' BUFFER
BB – 100' BUFFER

DRAFT

Call 2 Working Days Before You Dig
1-800-424-5555
Utilities Underground Location Center
(ID,MT,ND,OR,WA)

| REVISIONS | DATE | BY | | | |
|---|---|---|---|---|---|
| | | | DESIGNED: JS | | |
| | | | DRAWN: FRB | FILE NAME: INTERURBAN TRAIL HEAD | |
| | | | CHECKED: JS/SC | JOB No.: PW 36XX | |
| | | | APPROVED: JS | DATE: XX/11 | |

City of Edgewood
2224 104TH AVE. E.
EDGEWOOD, WA. 98372

JOSEPH SEA
STATE OF WASHINGTON
32224
REGISTERED PROFESSIONAL ENGINEER

PROJECT NAME:
CITY OF EDGEWOOD
INTERURBAN TRAIL HEAD

SHEET TITLE:
*SITE AND LANDSCAPE PLAN*

DRAWING NO.
3 OF X
SP1

H:\2009\09110 Edgewood support services\Drawing\Working\Trail Head\3 - CP1.dwg, 7/20/2011 3:54:24 PM, Adobe PDF